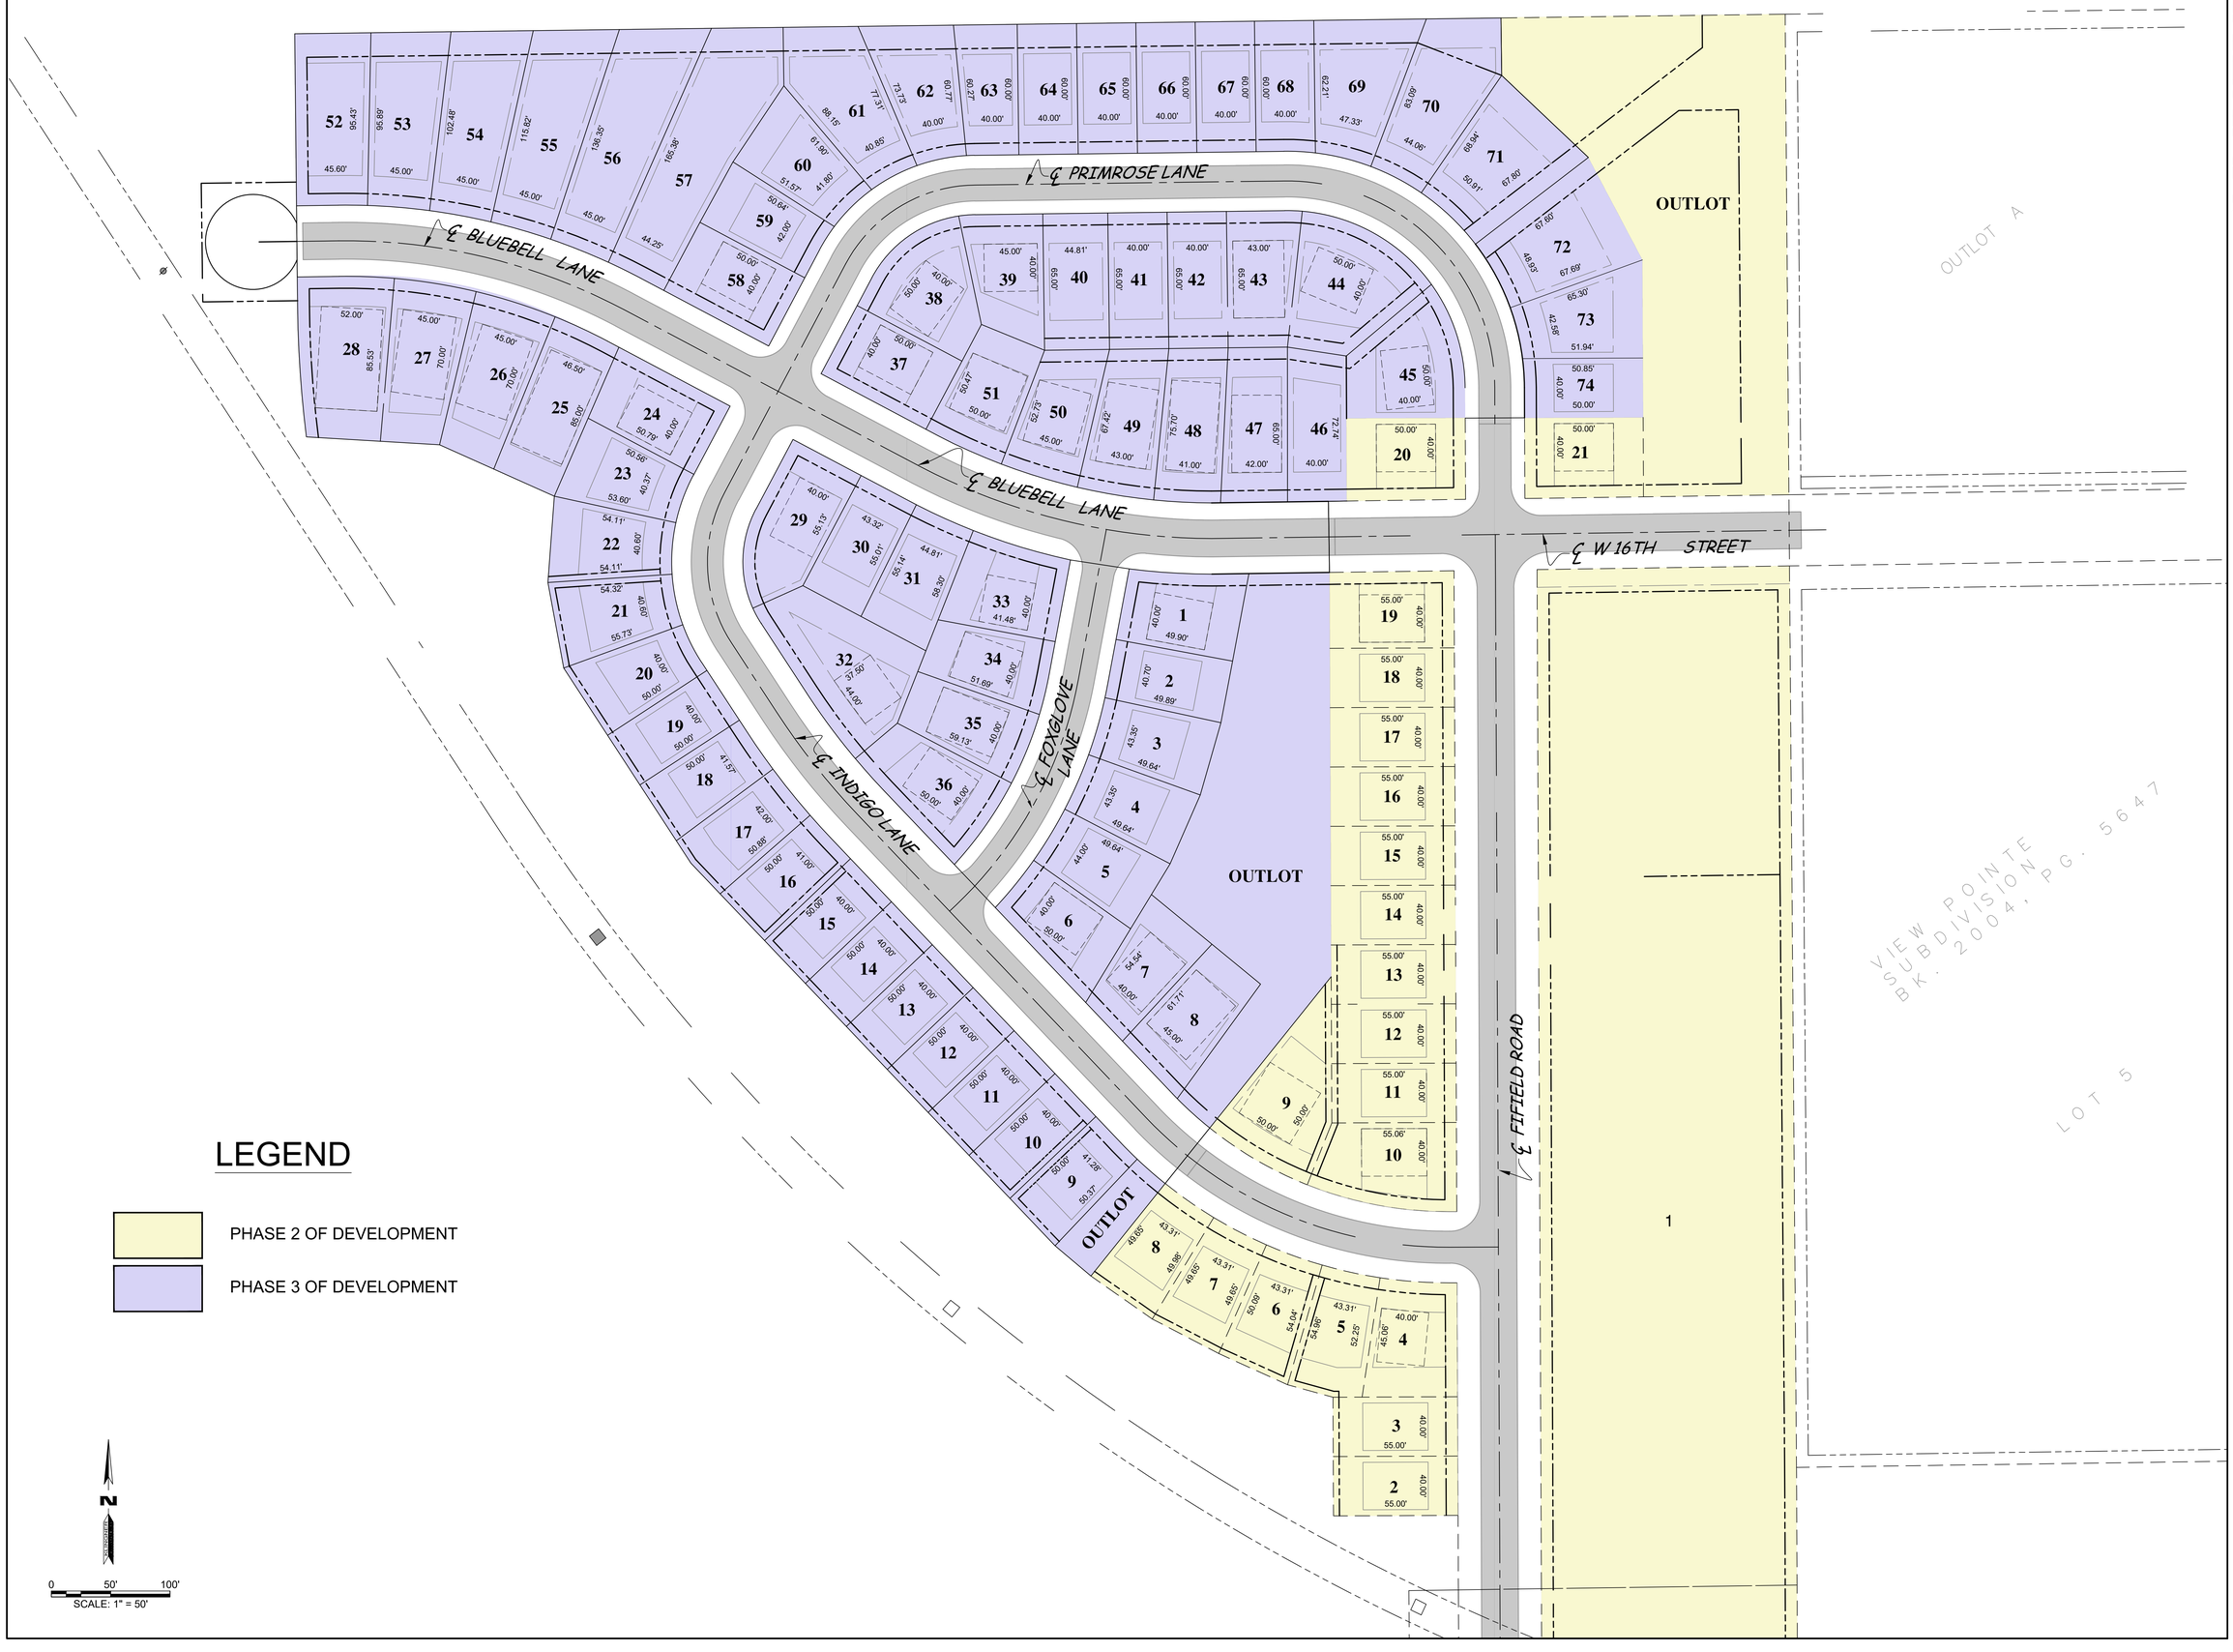

KLINGNER & ASSOCIATES, P.C.
Engineers • Architects • Surveyors
www.klingner.com
Quincy, IL Galesburg, IL Burlington, IA
Davenport, IA Hannibal, MO Columbia, MO
Pella, Iowa
604 Liberty St, Suite 125
515.812.7402

© 2020 KLINGNER & ASSOCIATES P.C.
This document shall not be used for any purpose or project for which it is not intended. Klingner & Associates P.C. and their Divisions shall be indemnified by the client and held harmless from all claims, damages, liabilities, losses and expenses, including attorneys fees and costs arising out of such misuse or reuse of this document. In addition, unauthorized reproduction of this document, in part or as a whole, is prohibited.

REVISION HISTORY

MARK	DESCRIPTION	DATE	APPR
1			

PRELIMINARY NOT FOR CONSTRUCTION

PRAIRIE RIDGE SUBDIVISION

PR DEV. LLC
DEVELOPER

Non-Reduced Sheet Size: 30" x 42"
Full sized plans have been prepared using standard scales. Reduced size plans may not conform to standard scales.

DESIGNED	DRAWN
CSW	CSW
FIELD	FIELD BOOK
CHECKED DCD	CHECK DATE

SHEET TITLE

OVERALL PHASE 2 AND PHASE 3 PLAN

PROJECT NO.
18-4036

DRAWING ISSUED DATE:
01/11/2021

SHEET

EXHIBIT